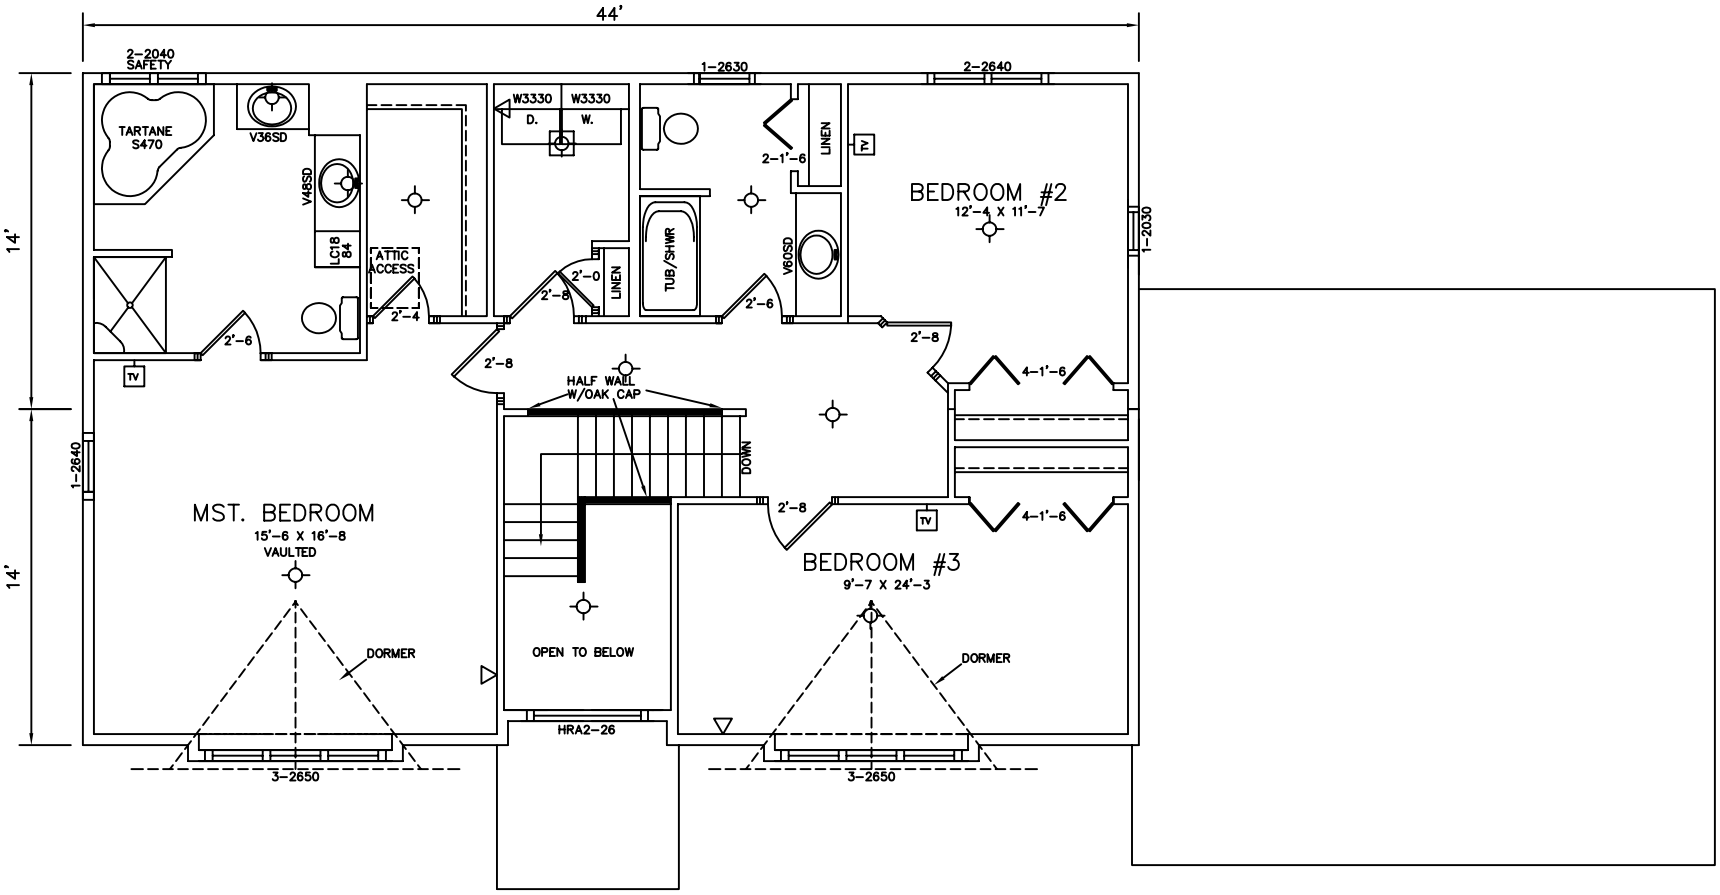

UPPER LEVEL PLAN

1/4"=1'-0"

NOTES

2464 SQ. FT.

COPYRIGHT 2003
DYNAMIC HOMES, LLC
ALL RIGHTS RESERVED

NO.	DESCRIPTION	DATE
		12-12-03
		12-9-03

REVISIONS

PROJECT TITLE

ALEXANDRIA HOMES

Q5151

MODEL NO.

DYNAMIC HOMES, LLC

525 ROOSEVELT
DETROIT LAKES
56502

P.O.BOX 1137
MINNESOTA
(218) 847-2611

PLANT DATE

SHEET TITLE

FLOOR PLAN

DRAWN BY	DATE
DLA	12-5-03

CHECKED BY	DATE

SHEET	OF