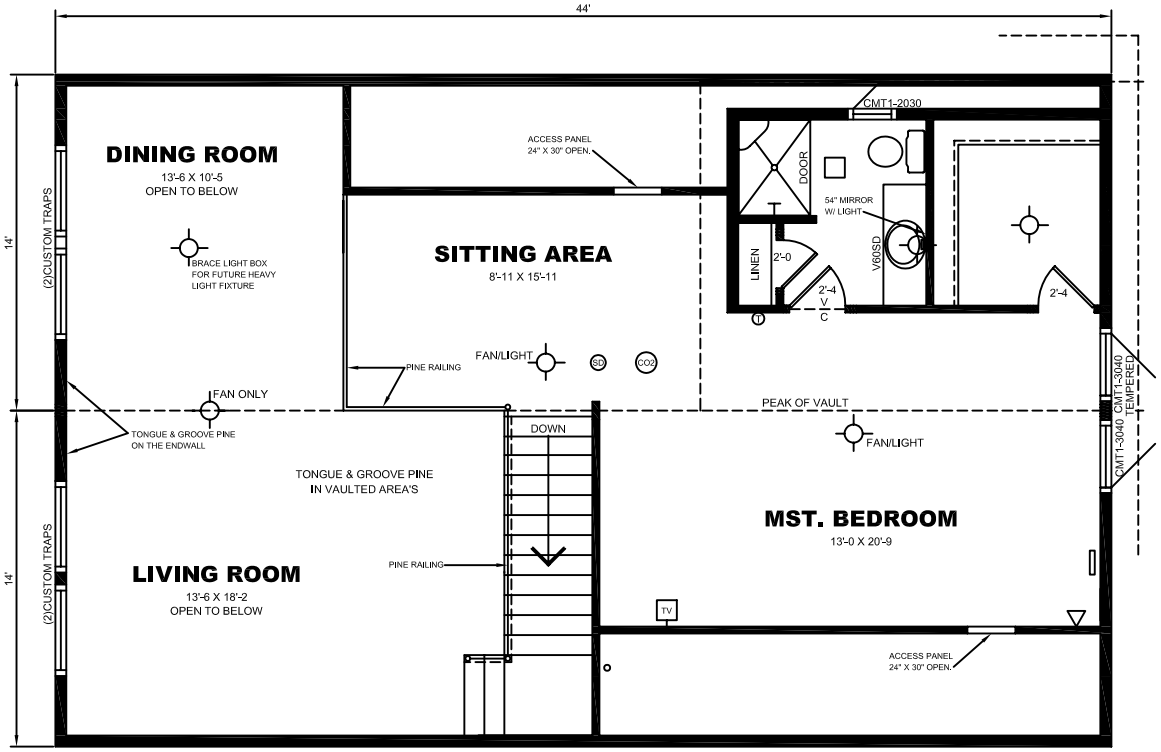

U.L. FLOOR PLAN

1/4"=1'-0" (DIMENSIONS FRAMING TO FRAMING)

NOTES:

MAIN FLOOR - 1,232 SQ. FT.
U.L. FLOOR - 551 SQ. FT.
TOTAL - 1,783 SQ. FT.
2.77/12 & 9/12 ROOF PITCH
SEE ROOF FRAMING FOR
RAFTER TAIL DIM.

NOTE:
REPRODUCTIONS
OF PLANS MAY
OR MAY NOT BE
TO SCALE.
DO NOT SCALE
FROM PLANS.

COPYRIGHT 2003
DYNAMIC HOMES, LLC
ALL RIGHTS RESERVED

NO.	DESCRIPTION	DATE
1).	ADDED TONGUE & PINE TO CEILING & ENDWALL (LTS)	2-22-07

REVISIONS

PROJECT TITLE:
DYNAMIC HOMES

HOMEOWNER:
MODEL HOME

MODEL NO.
W17468

DYNAMIC HOMES INC

525 ROOSEVELT
DETROIT LAKES
56502

P.O.BOX 1137
MINNESOTA
(218) 847-2611

PLANT DATE:

SHEET TITLE:
UPPER LEVEL
FLOOR PLAN

DRAWN BY: LTS
DATE: 1-25-07
CHECKED BY
DATE
SHEET
OF