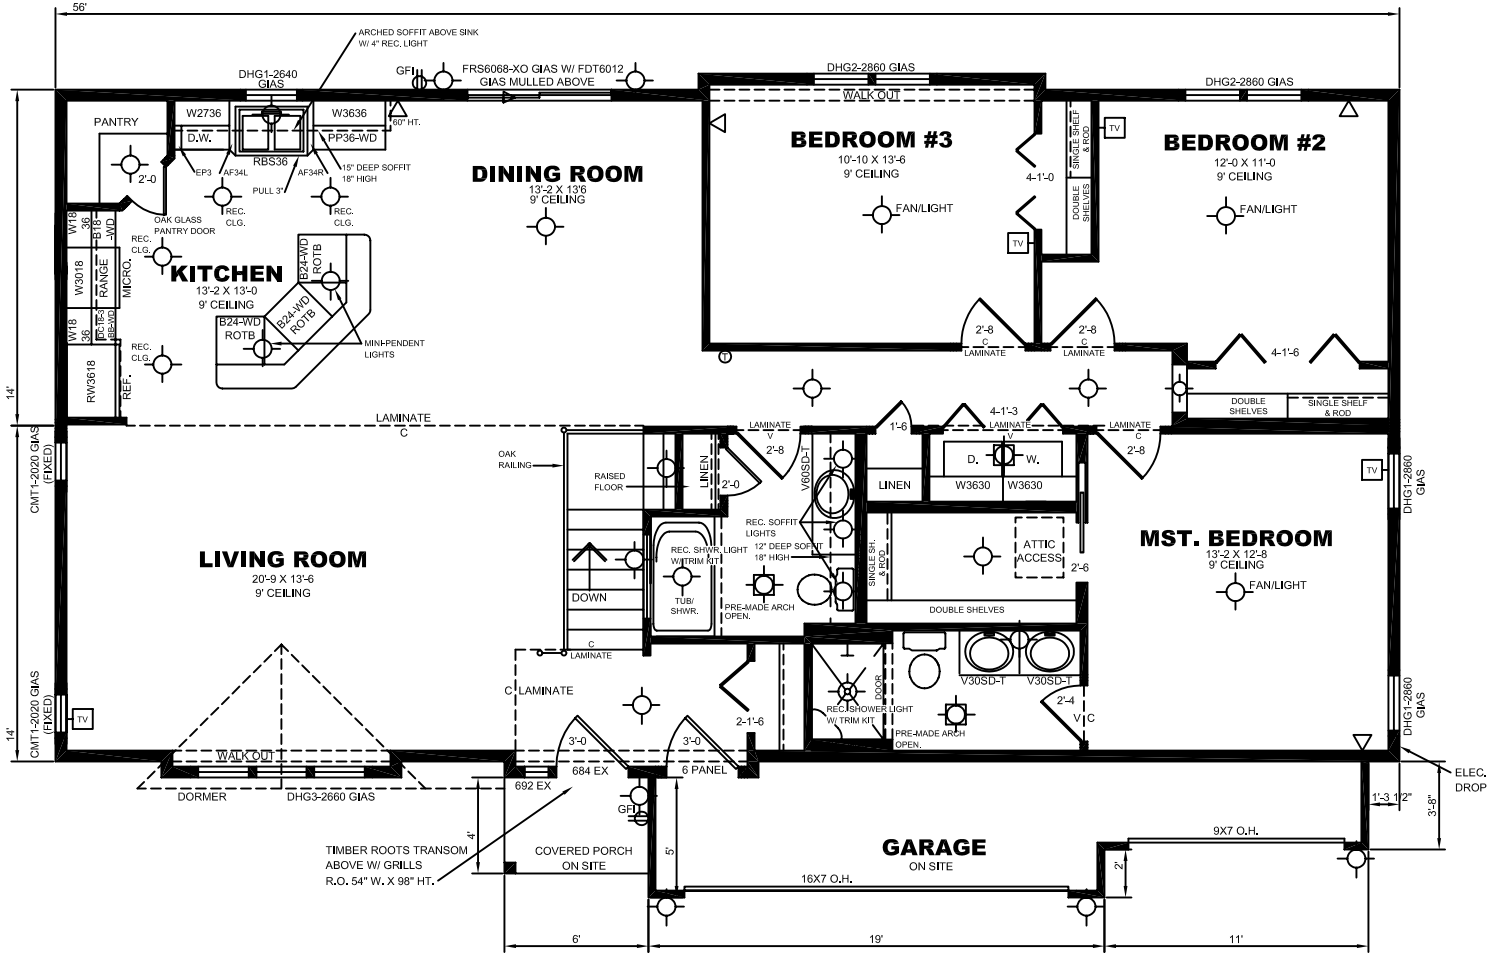

FLOOR PLAN

1/4"=1'-0" (DIMENSIONS FRAMING TO FRAMING)

NOTES:
1,591 SQ. FT.
6/12 ROOF PITCH
W/ 12" RAFTER TAILS
9' CEILING THROUGH-OUT WHOLE HOUSE

COPYRIGHT 2003
DYNAMIC HOMES, LLC
ALL RIGHTS RESERVED

NOTE:
REPRODUCTIONS OF PLANS MAY OR MAY NOT BE TO SCALE.
DO NOT SCALE FROM PLANS.

NO.	DESCRIPTION	DATE

REVISIONS

PROJECT TITLE:
ANDERSON HOMES
HOMEOWNER:
MODEL HOME
Q5996

MODEL NO.
W17484

DYNAMIC HOMES LLC
525 ROOSEVELT
DETROIT LAKES
56502
P.O.BOX 1137
MINNESOTA
(218) 847-2611

PLANT DATE:

SHEET TITLE:
FLOOR PLAN

DRAWN BY: LTS
DATE: 2-23-07
CHECKED BY
DATE
SHEET
OF