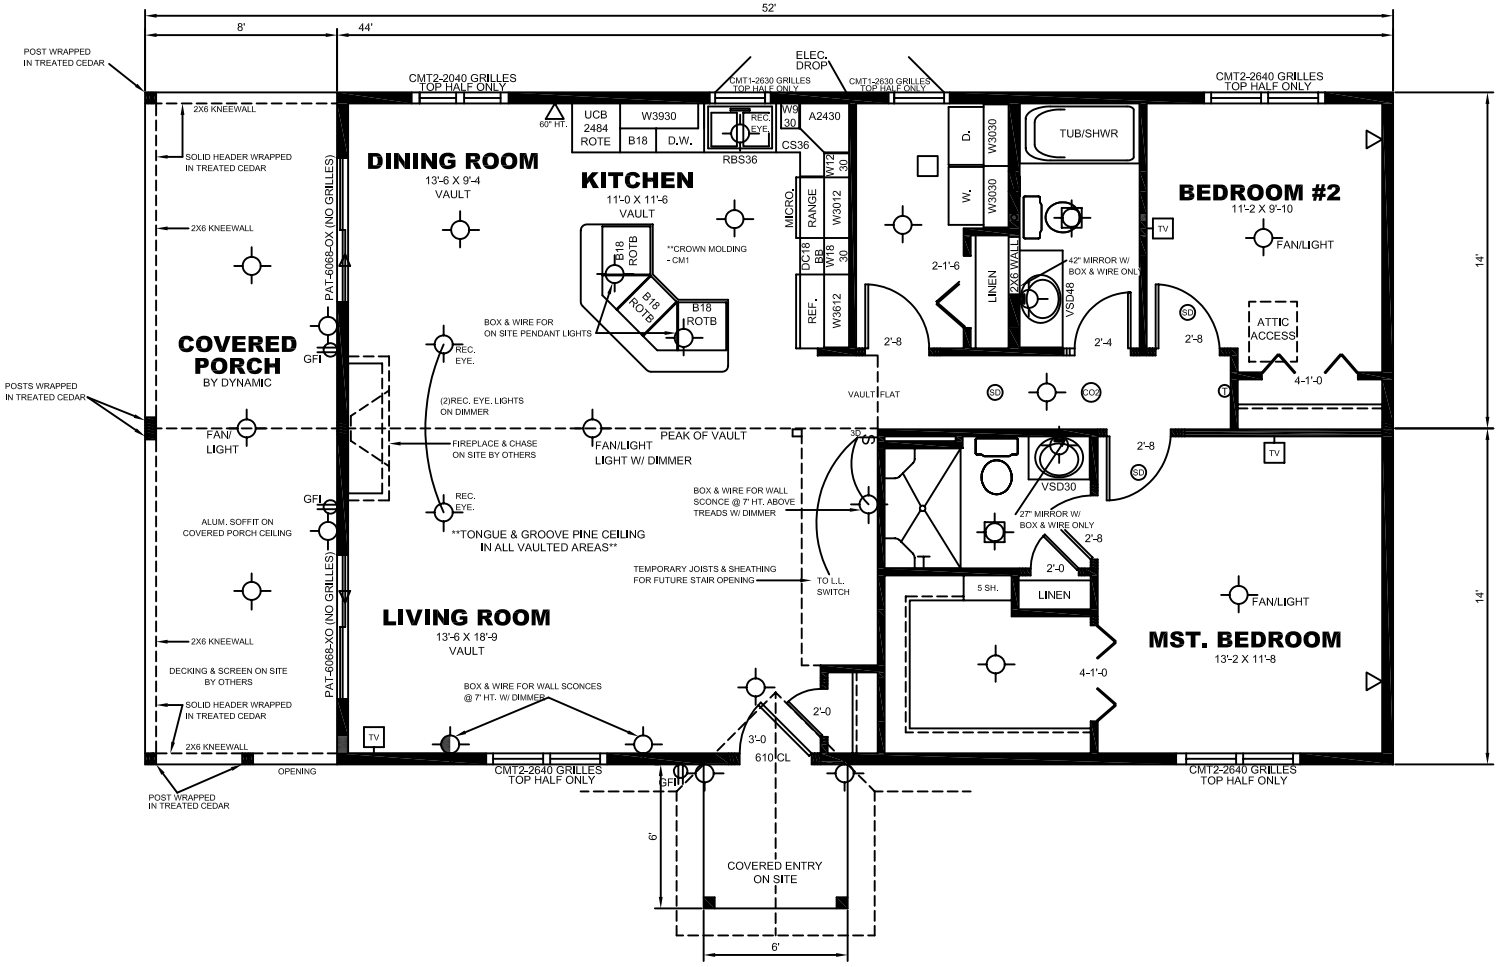

FLOOR PLAN

1/4"=1'-0" (DIMENSIONS FRAMING TO FRAMING)

NOTES:
HOUSE - 1,232 SQ. FT.
PORCH - 224 SQ. FT.
TOTAL - 1,456 SQ. FT.
6/12 ROOF PITCH
W/ 12" RAFTER TAILS

NOTE:
REPRODUCTIONS OF PLANS MAY OR MAY NOT BE TO SCALE.
DO NOT SCALE FROM PLANS.

NO.	DESCRIPTION	DATE
2).	MISC. (RJS)	4-28-08
1).	MISC. (DLA)	4-04-08

REVISIONS

PROJECT TITLE:
LAKEWOODS HOMES
HOMEOWNER:
LOT MODEL #1
Q6293

MODEL NO.
W17818

DYNAMIC HOMES LLC
525 ROOSEVELT
DETROIT LAKES
56502
P.O.BOX 1137
MINNESOTA
(218) 847-2611

PLANT DATE:

SHEET TITLE:
FLOOR PLAN

DRAWN BY: LTS
DATE: 4-01-08
CHECKED BY
DATE
SHEET
OF