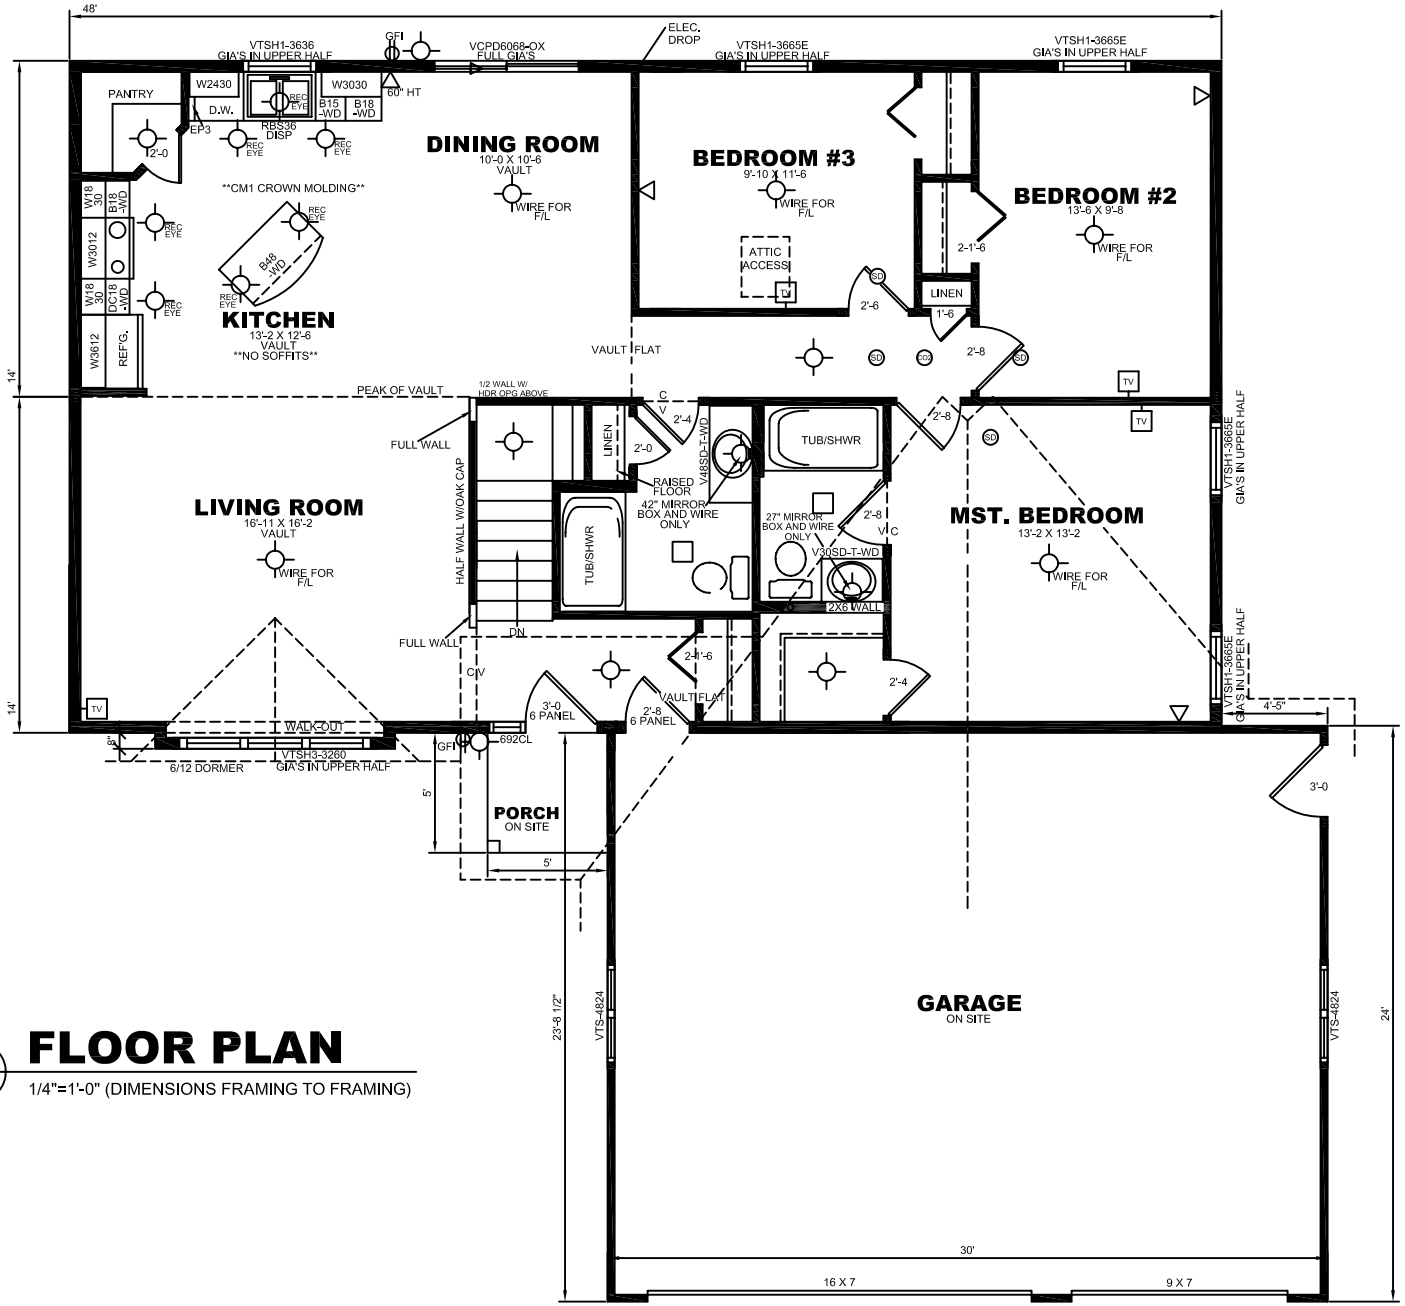

FLOOR PLAN

1/4"=1'-0" (DIMENSIONS FRAMING TO FRAMING)

NOTES:
1344 SQ. FT.
6/12 ROOF PITCH
W/ 12" RAFTER TAILS
W/ VAULTS
GIA'S IN UPPER HALF THROUGHOUT

COPYRIGHT 2003
DYNAMIC HOMES, LLC
ALL RIGHTS RESERVED

NOTE:
REPRODUCTIONS OF PLANS MAY OR MAY NOT BE TO SCALE.
DO NOT SCALE FROM PLANS.

NO.	DESCRIPTION	DATE

REVISIONS

PROJECT TITLE:
DYNAMIC HOMES, LLC
SPEC
M200868

MODEL NO.
W17860

DYNAMIC HOMES LLC
525 ROOSEVELT
DETROIT LAKES
56502
P.O.BOX 1137
MINNESOTA
(218) 847-2611

PLANT DATE:

SHEET TITLE:
FLOOR PLAN

DRAWN BY: RJS
DATE: 6/24/08
CHECKED BY
DATE
SHEET
OF