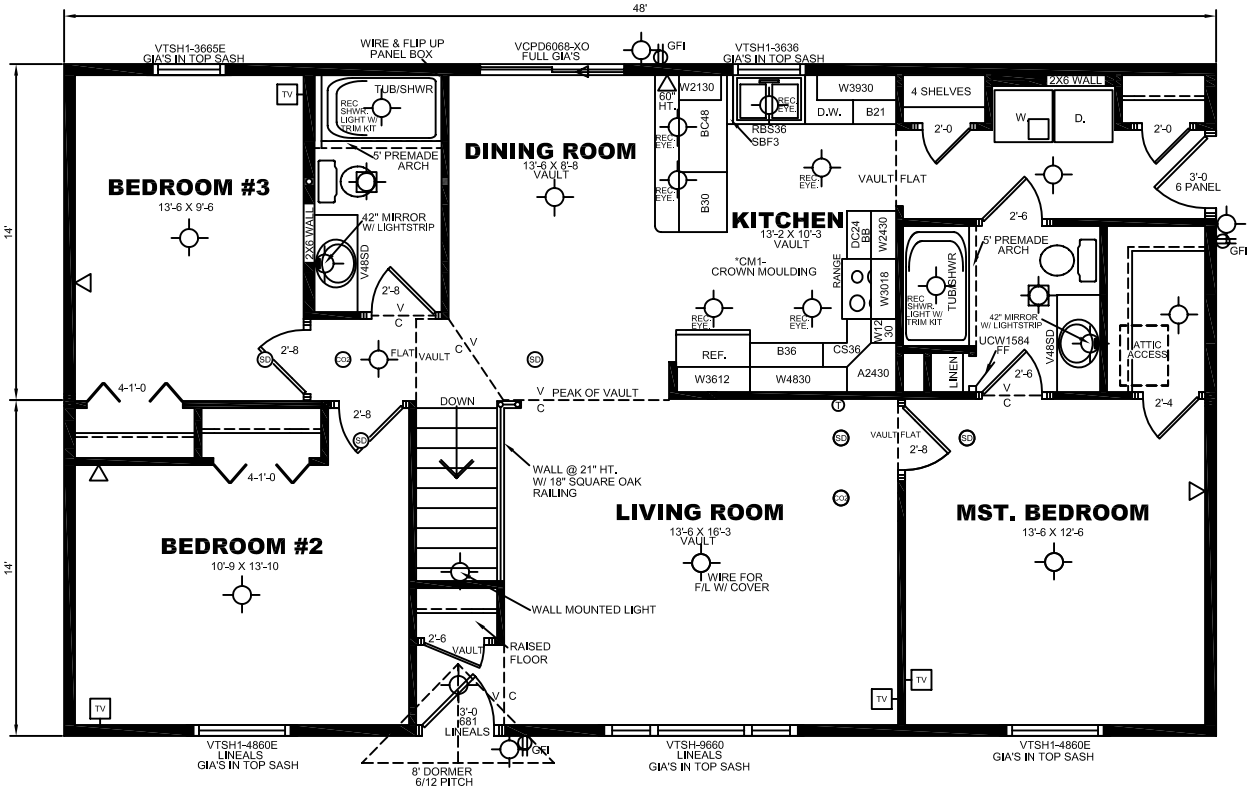

FLOOR PLAN

1/4"=1'-0" (DIMENSIONS FRAMING TO FRAMING)

NOTES:
1,344 SQ. FT.
6/12 ROOF PITCH
W/ 12" RAFTER TAILS
W/ VAULTS
GIA'S IN TOP SASH THROUGHOUT
LINEALS ON FRONT WNDS. ONLY

NEW HORIZON
SERIES BY
DYNAMIC HOMES, L.L.C.

COPYRIGHT 2003
DYNAMIC HOMES, LLC
ALL RIGHTS RESERVED

NOTE:
REPRODUCTIONS
OF PLANS MAY
OR MAY NOT BE
TO SCALE.
DO NOT SCALE
FROM PLANS.

NO.	DESCRIPTION	DATE

REVISIONS

PROJECT TITLE:
ANDERSON HOMES
LOT MODEL

MODEL NO.
W17962

DYNAMIC HOMES LLC
525 ROOSEVELT
DETROIT LAKES
56502
P.O.BOX 1137
MINNESOTA
(218) 847-2611

PLANT DATE:

SHEET TITLE:
FLOOR PLAN

DRAWN BY: RJS
DATE: 4-1-08
CHECKED BY
DATE
SHEET
OF